


## Section Down

Scale 1:5

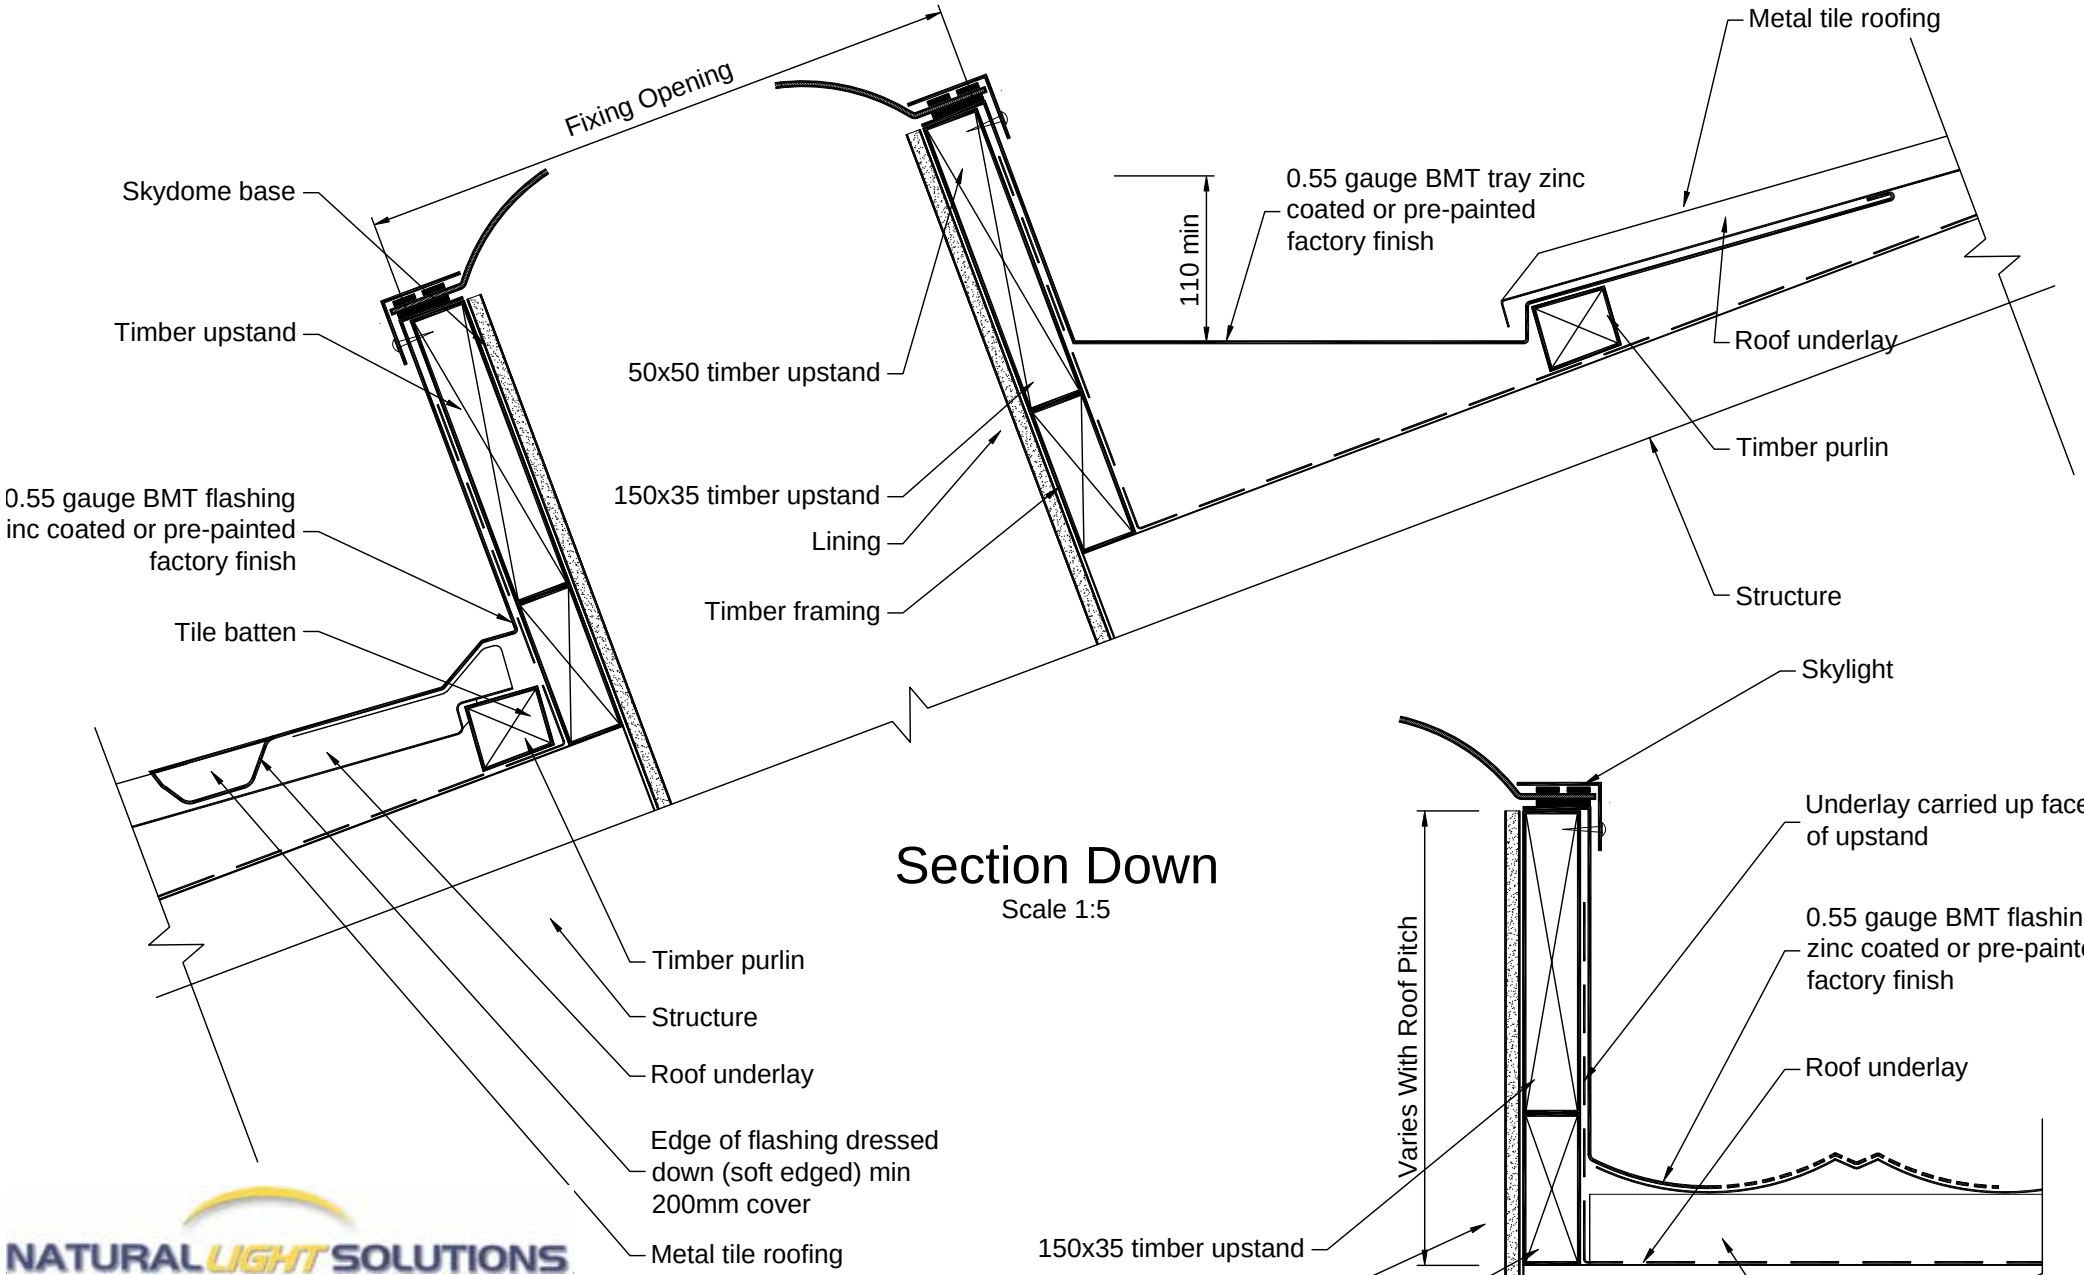


## Section Across

Scale 1:5

NATURAL LIGHT SOLUTIONS

www.naturallightsolutions.co.nz/ +64 (9) 443 5303
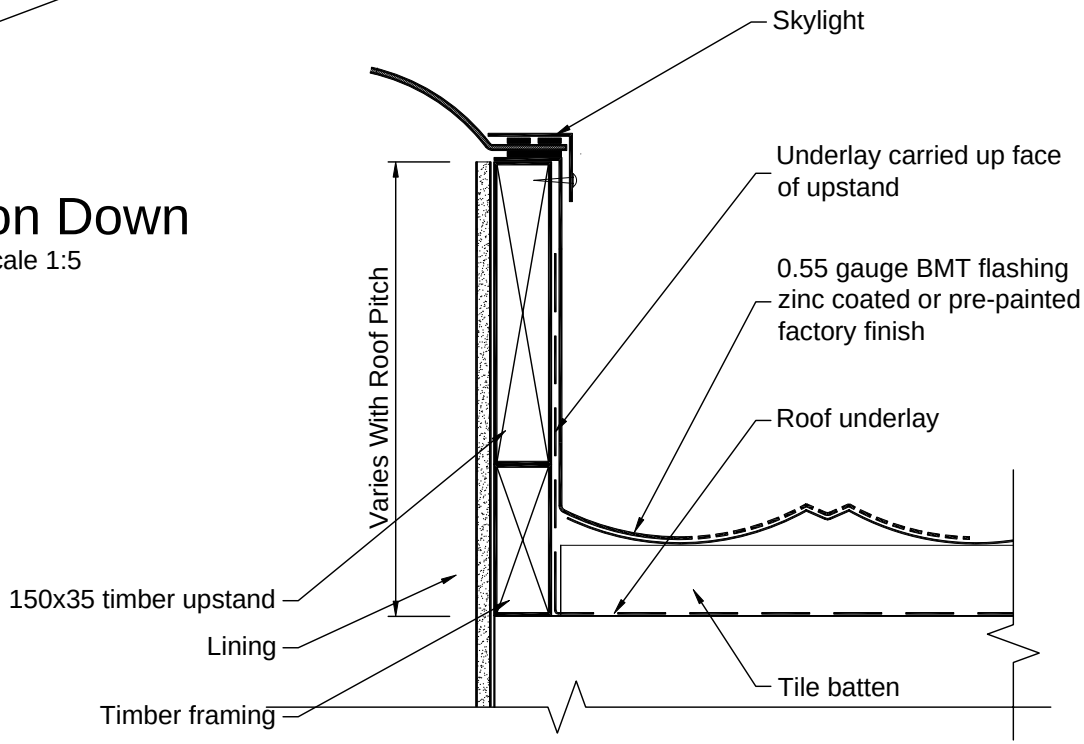
# Circular

## Standard

Metal Tile

circular_standard_mt.dwg 10 April 2006

© 2006 The copyright of this document is the property of Natural Light Solutions Limited and shall not be reproduced, copied , loaned or disposed of directly, or indirectly, nor used for any purpose other than that for which it is specifically furnished without prior consent.