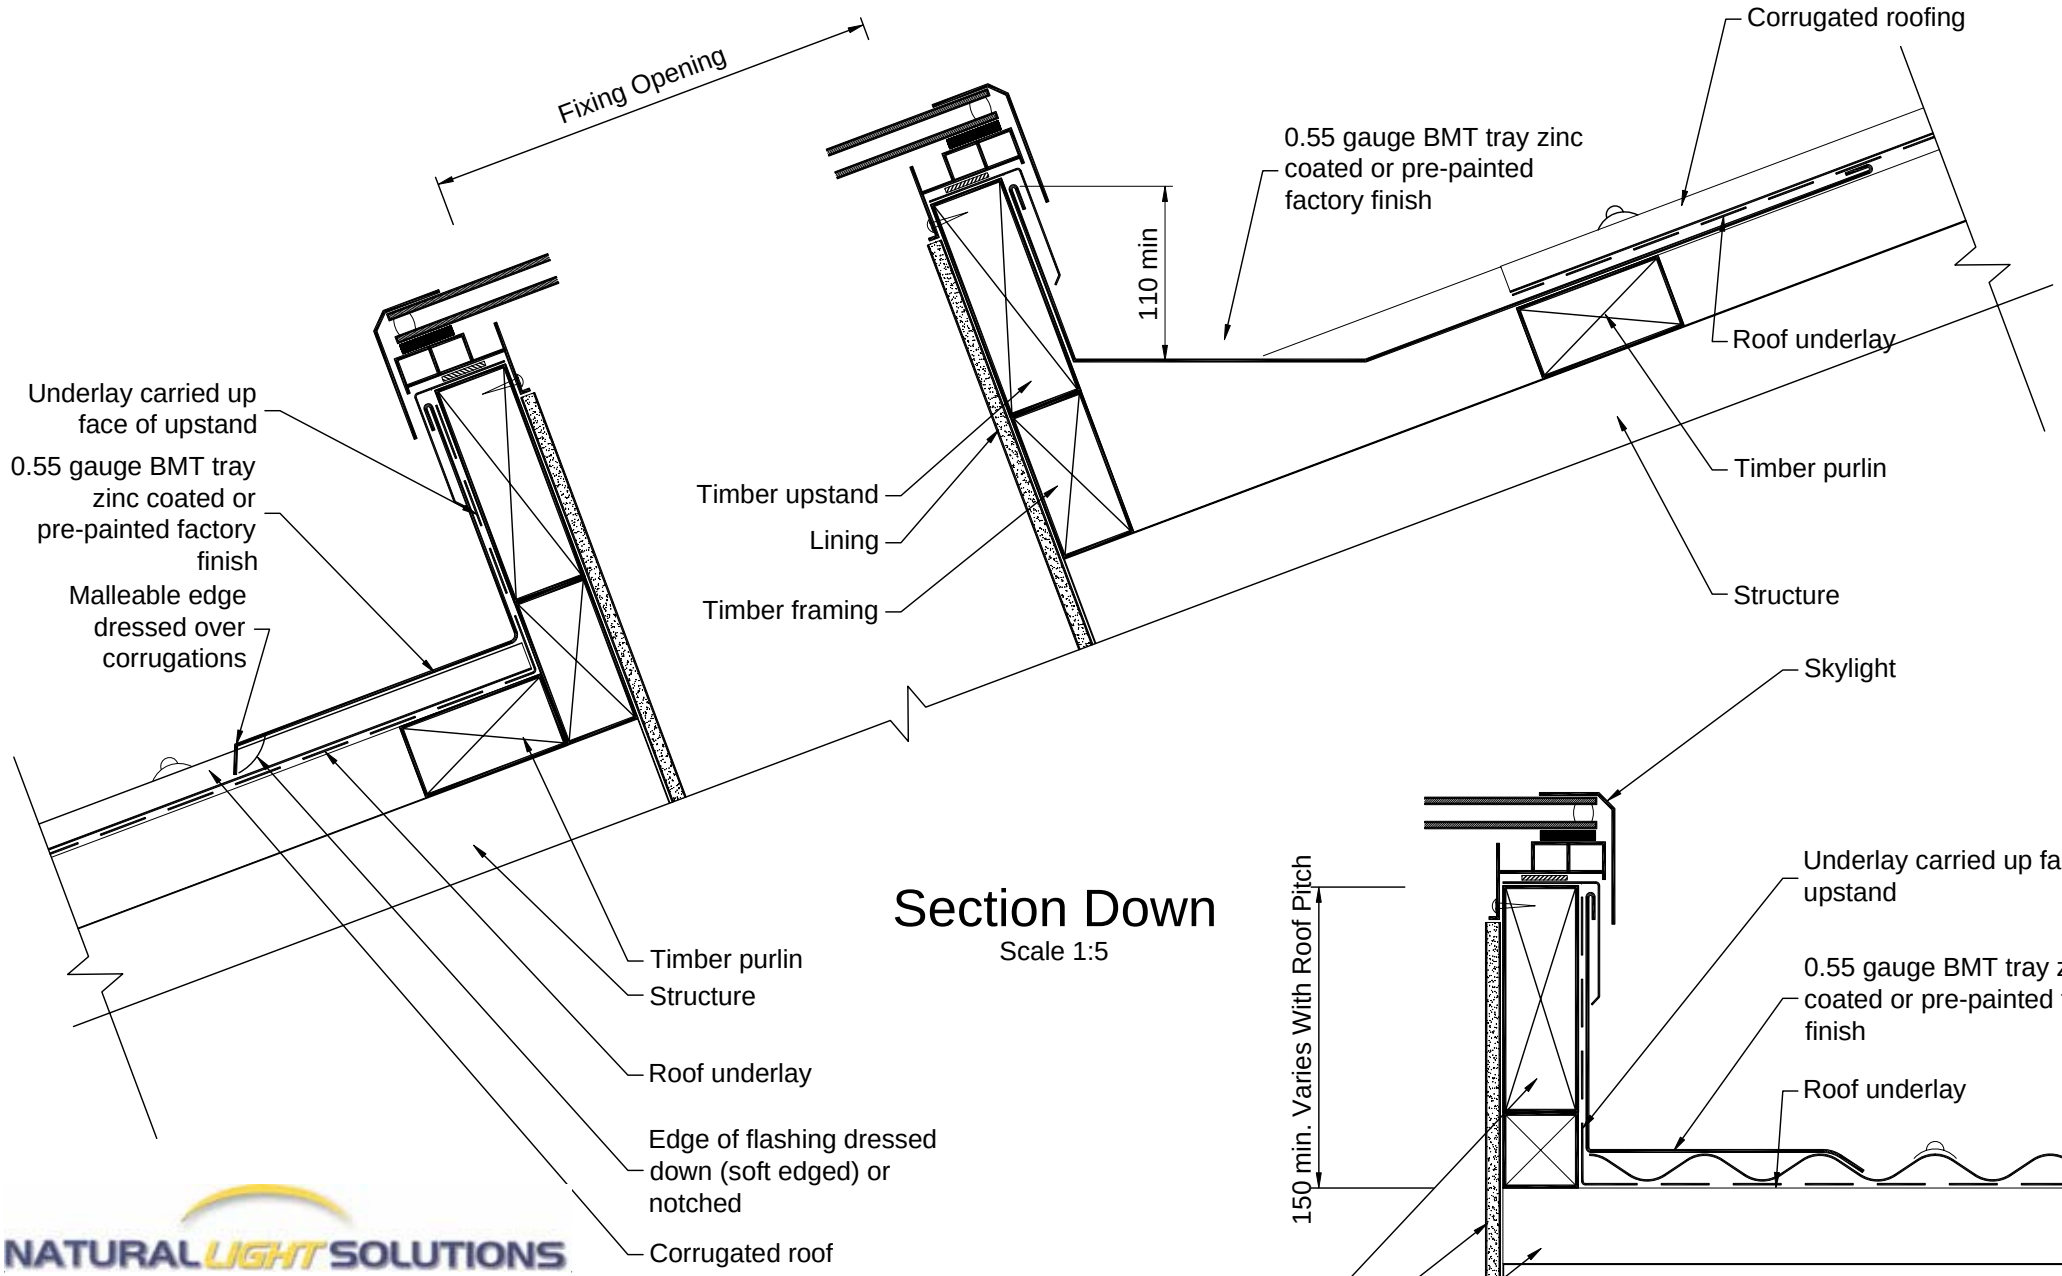

Section Down

Scale 1:5

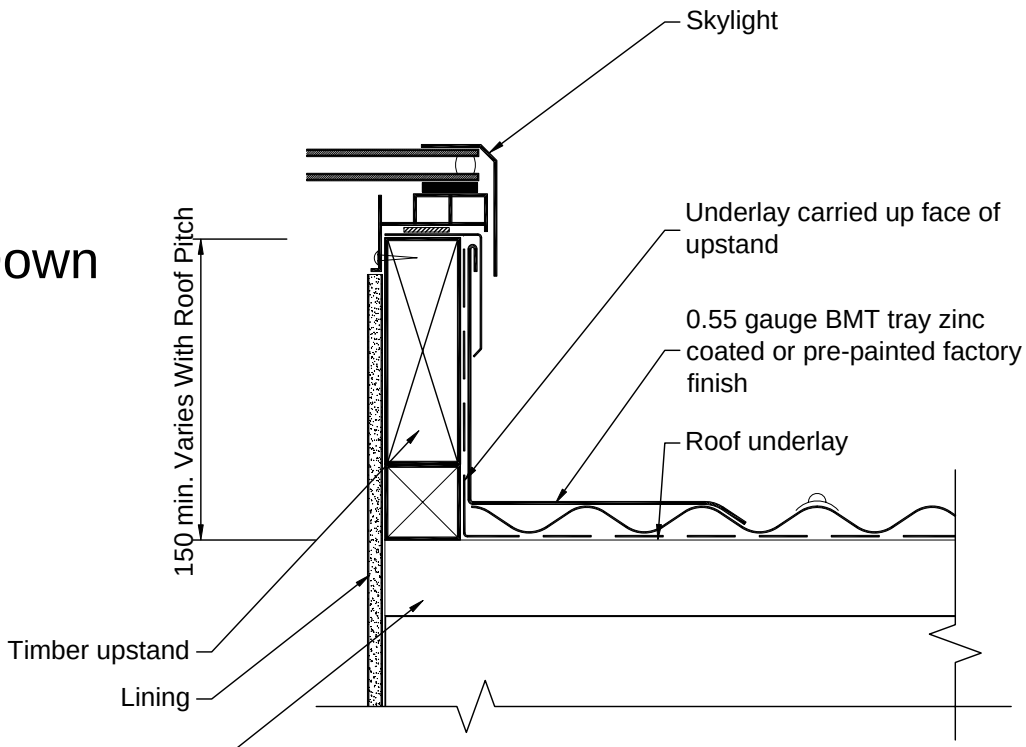

Section Across

Scale 1:5

NATURAL LIGHT SOLUTIONS

www.naturallightsolutions.co.nz/ +64 (9) 443 5303

Low Pitch Skylight

Standard

Corrugated Steel

lp_standard_cs.dwg 10 April 2006

© 2006 The copyright of this document is the property of Natural Light Solutions Limited and shall not be reproduced, copied , loaned or disposed of directly, or indirectly, nor used for any purpose other than that for which it is specifically furnished without prior consent.